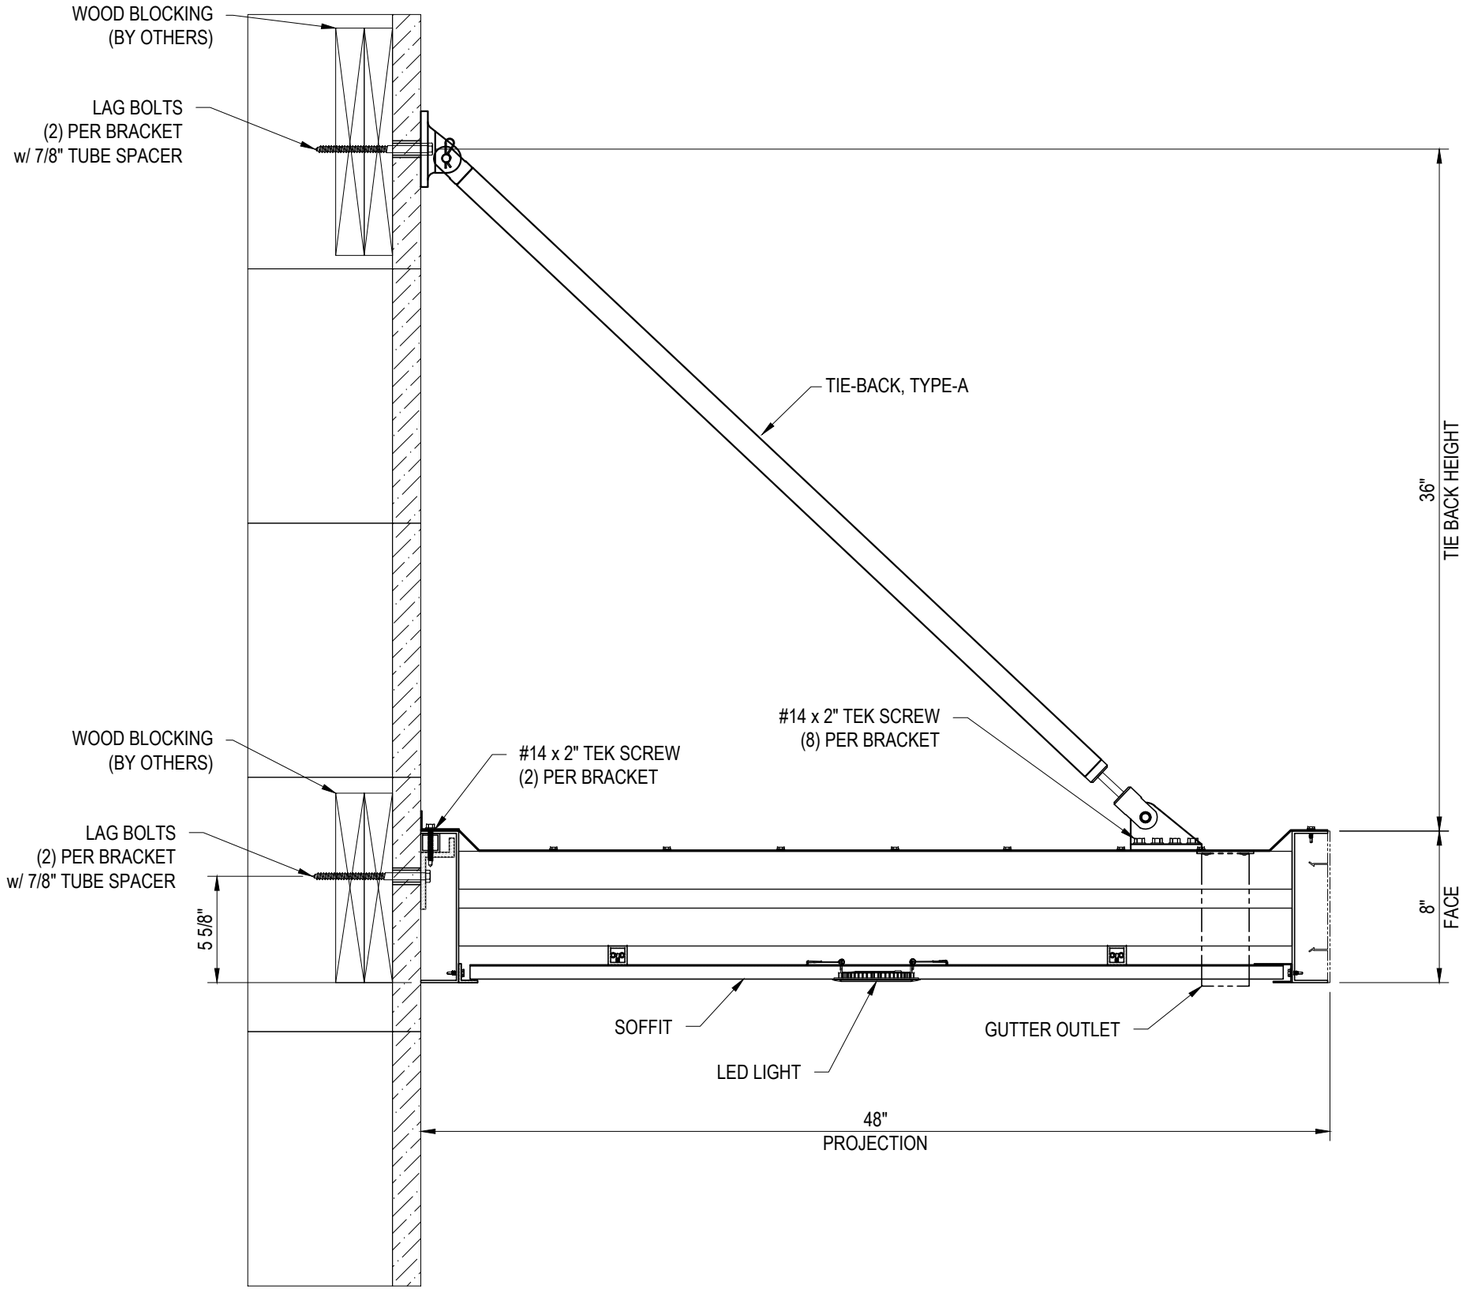

AWNEX inc.
Architectural Branding Elements
Ball Ground, Ga. 30107
www.awnexinc.com
Ph. 770-704-7140 Fax 770-704-7647

COLORADO
8" FLAT FACE

PROJECT NAME:
DRAWING NAME:
CUSTOMER:

REV	DATE	BY	DESCRIPTION
A	4/10/19	MTH	

SHIPPING ADDRESS:

CONTRACTOR:

CONTACT: N/A
PHONE#: N/A

TOLERANCES U.N.O.

X/XX = ± 1/8"
.XX = ± .03"
.XXX = ± .005"

DWN BY:	CHK BY:	ENG. BY:
MTH		

SCALE: NA

SHT. NO: I-1.02

Reproduction of this document without the written authorization of AWNEX, Inc. is strictly prohibited Copyright 2018. AWNEX, Inc.